ROPALLA HALL
Sketch Plans

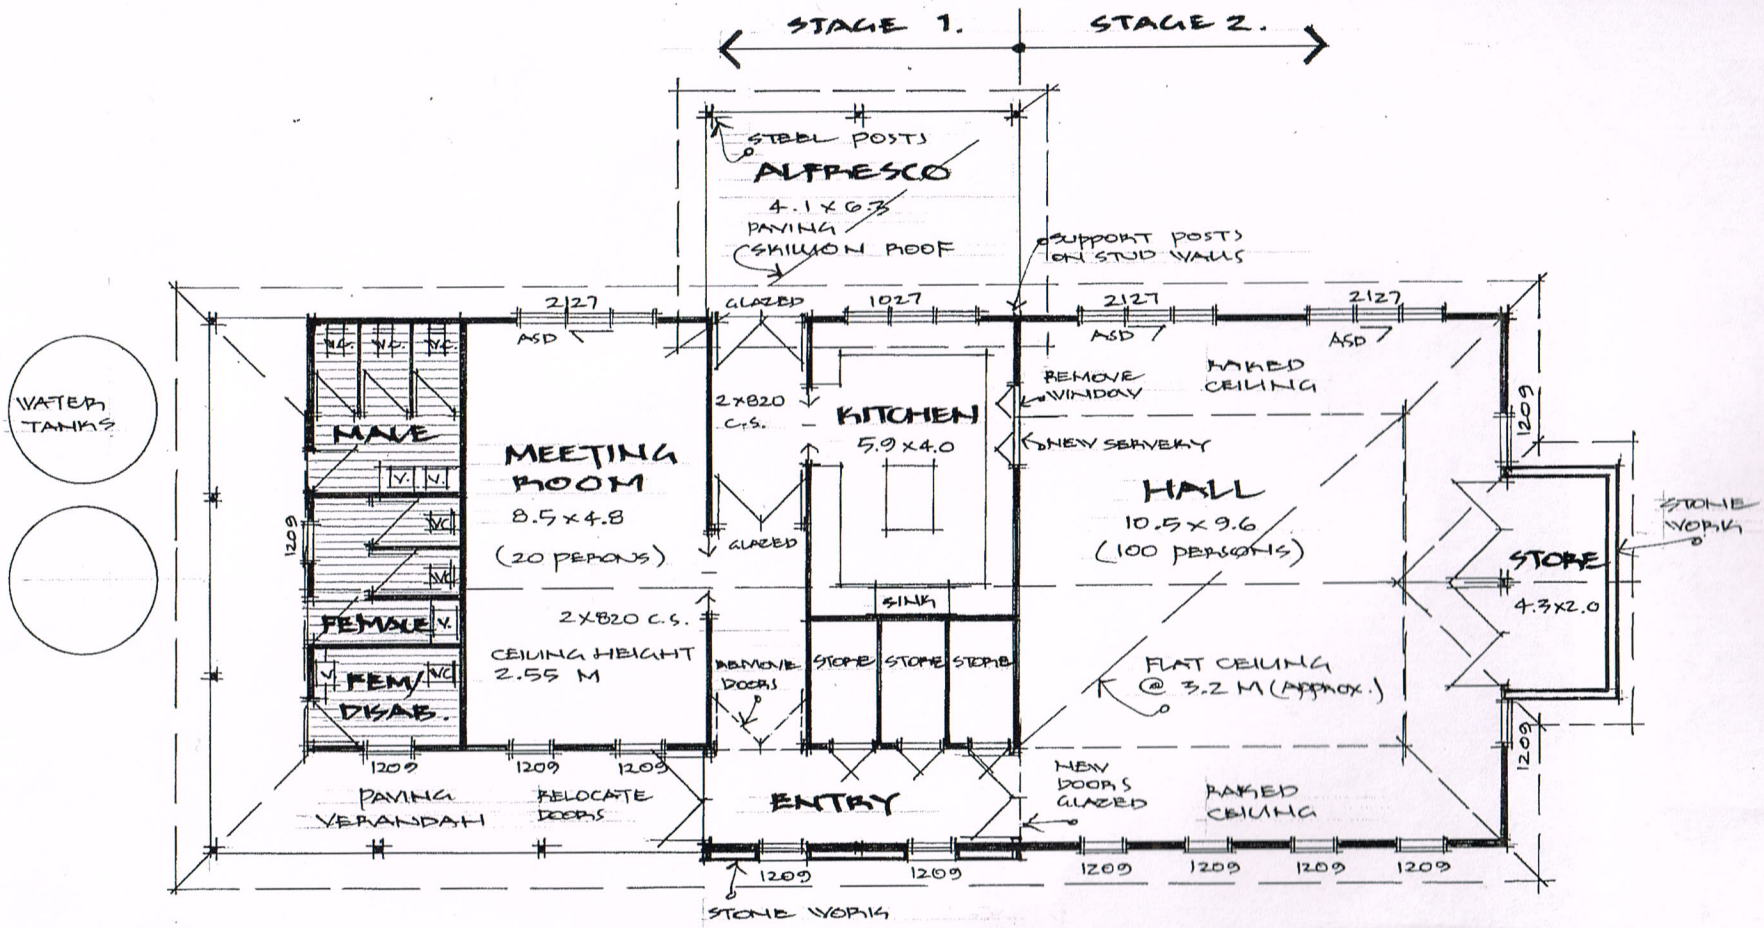

FLOOR PLAN - STAGE 1 & 2

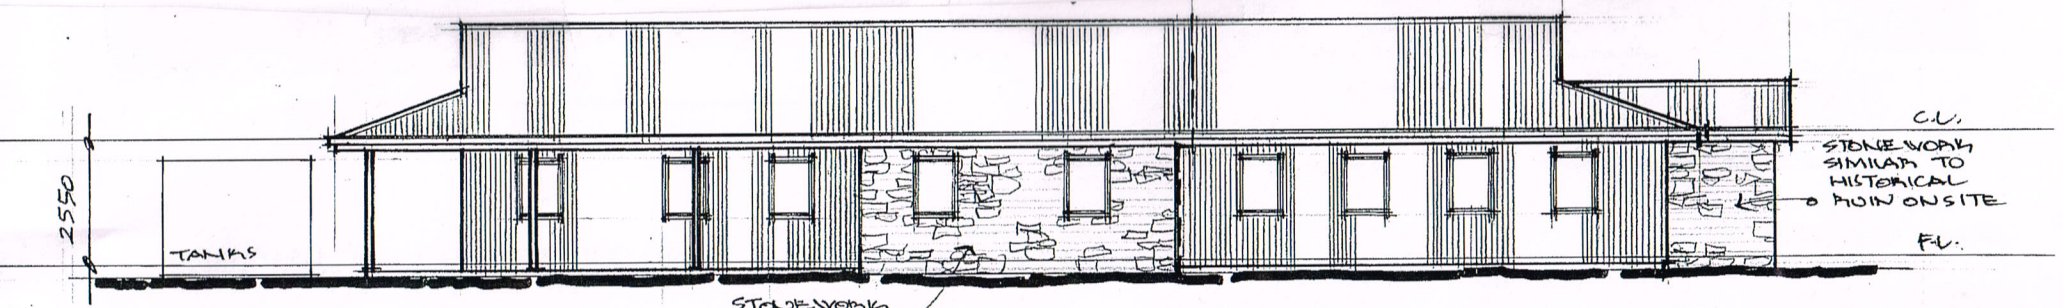

SOUTH ELEVATION.

DESIGN STUDY 3.